327 GALLON
TRASH TANK

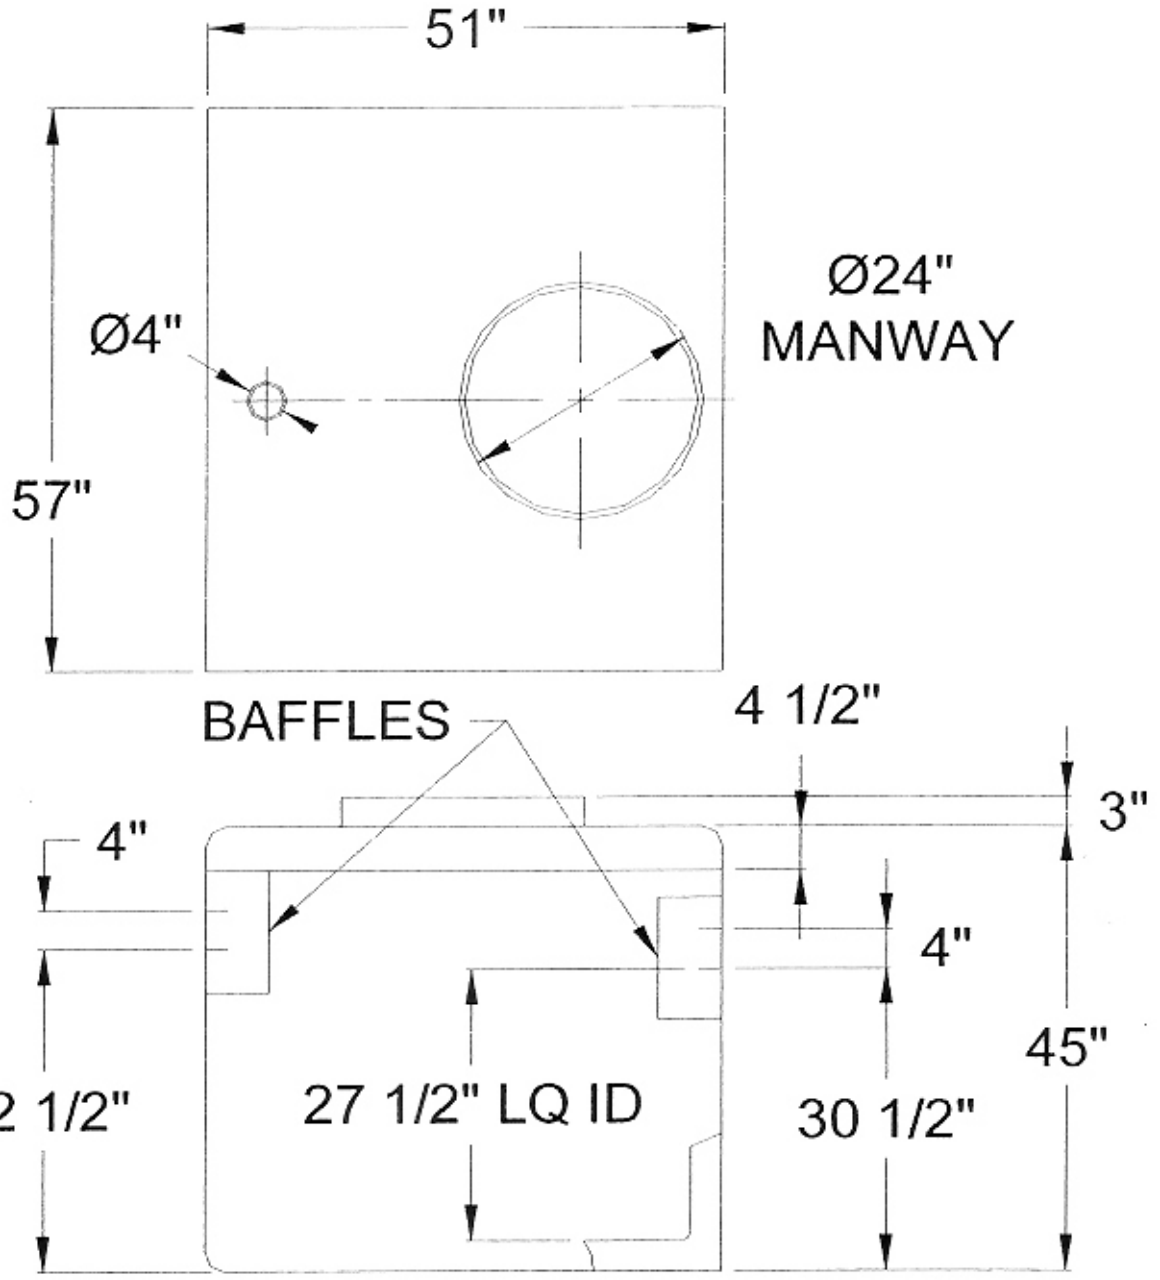

NOTE:
1. CONCRETE TO BE 4000 PSI MIN.

THIS DRAWING AND THE INFORMATION CONTAINED HEREON IS THE EXCLUSIVE PROPERTY OF GROVE CONCRETE & SUPPLY, INC., AND SHALL NOT BE REPRODUCED, USED, OR DISCLOSED TO OTHERS EXCEPT AS AUTHORIZED THROUGH WRITTEN CONCENT FROM GROVE CONCRETE & SUPPLY, INC.

GROVE CONCRETE & SUPPLY, INC.
18426 DURAND AVENUE P.O. BOX 363
UNION GROVE, WISCONSIN 53182
(262) 878-2030

327 GALLON
TRASH TANK

DRAWN: Dx	DATE: 01/04/02
SCALE: NTS	
DWG. NUMBER: TNK-327-TSH	